



SHALIMAR LAKECITY PVT. LTD.
(Formally Known as ANS DEVELOPERS PVT. LTD.)




PROJECT PROGRESS REPORT AUGUST 2026

SBD
SHALIMAR BUSINESS DISTRICT



PROJECT BRIEF

- Project Name: SBD
- Location: Baghamau, Gomti Nagar Extension, Lucknow
- Project RERA No: UPRERAPRJ143786/01/2024
- Number of Units: 183

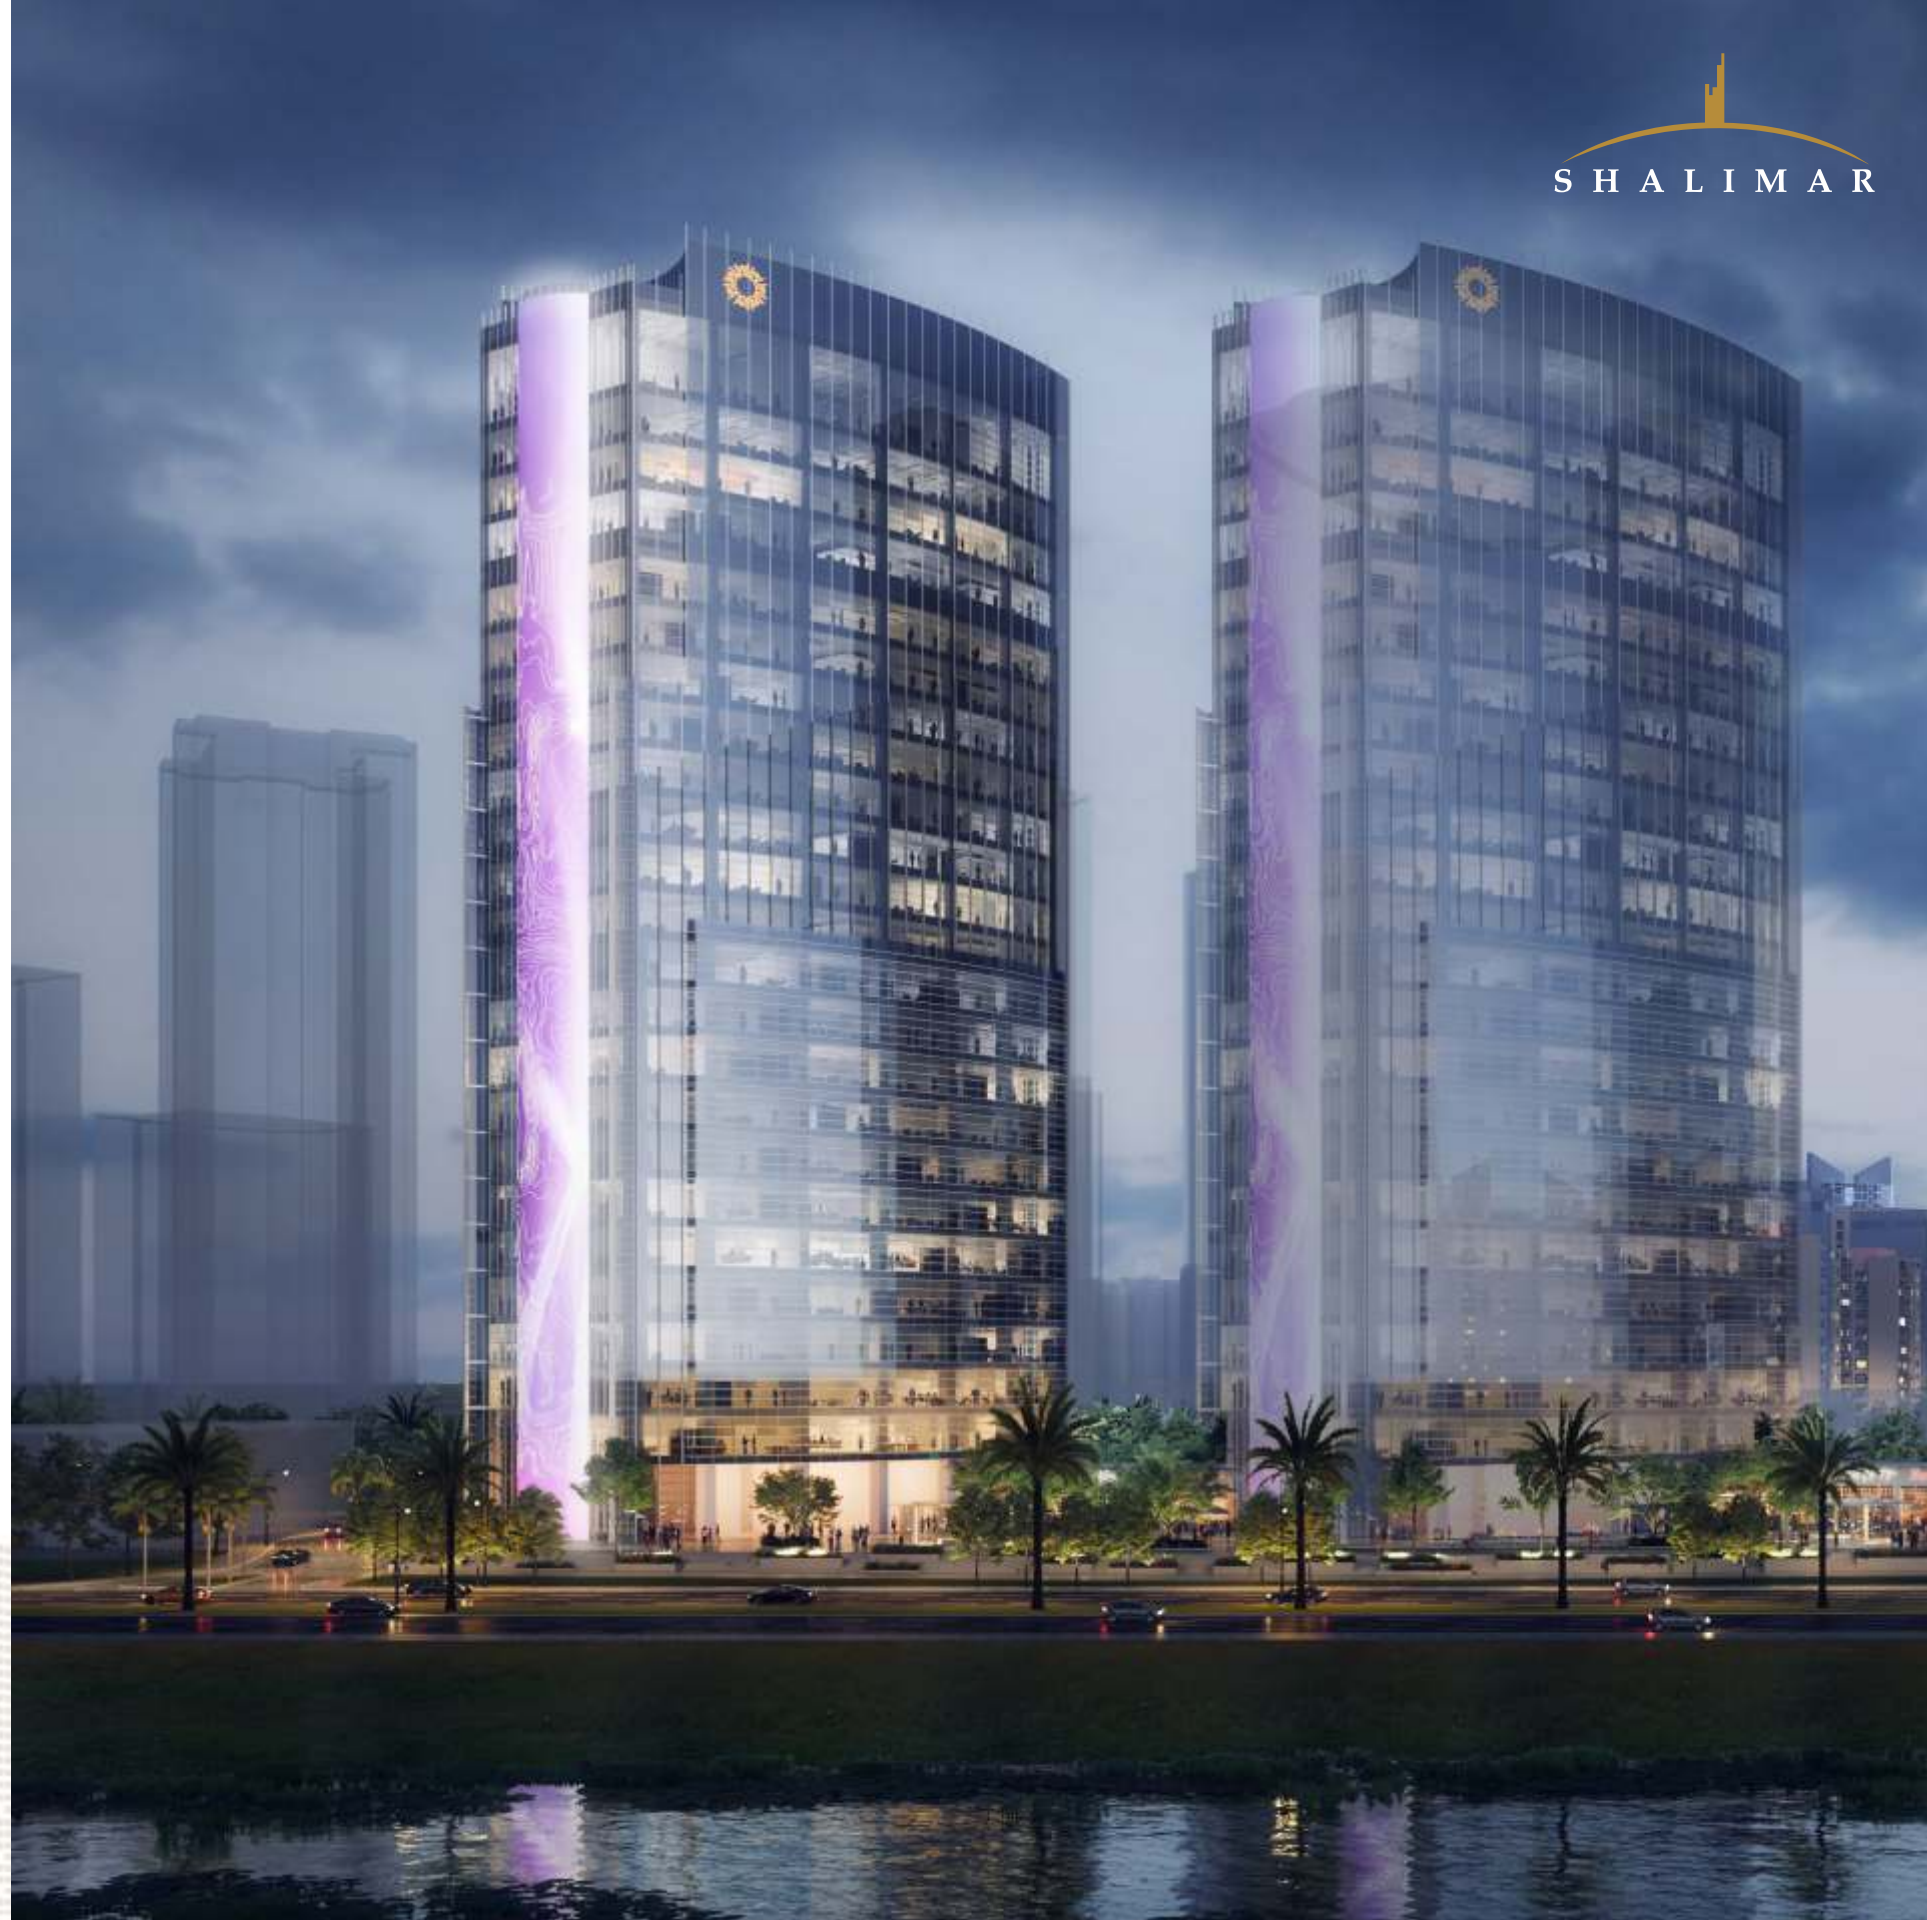

SITE PLAN - ONE WORLD



AMAR SHAHEED PATH

SHALIMAR ONE WORLD ROAD

Belvedere Suites

Vista

Belvedere Court 1

Valencia Towers

Valencia County

West Jardin

Club One

Belvedere Court 3

Artificial Lake

Belvedere Court 2

Valencia County East

Whispering Woods

ENTRY

EMBANKMENT ROAD
IN PROGRESS
CONNECTING KISAN PATH



*Map is indicative. Not to scale.

Project RERA Registration No.: UPRERAPRJ143786/01/2024

Disclaimer: Visual representations shown in this brochure are purely conceptual. Elevations, Specifications, Site plans etc of the township are tentative and subject to variation and modification by the company at its sole discretion.

WORK PROGRESS REPORT



Shalimar Lakecity Pvt. Ltd. - Shalimar One World			
Construction Status of Shalimar Business District - 1			
31-Aug-26			
S.No.	Description	Progress Status	Remark
1	Cleaning of area and uprooting of plants.	Inprogress	
2	Test Pile	Complete	
3	Excavation	Complete	
4	Piling	Complete	
5	Pile Breaking	Complete	
6	PCC	Complete	
7	Waterproofing	Complete	
8	Raft	Complete	
9	Lower Basement Roof Slab	Complete	
10	Upper Basement Roof Slab	Complete	
11	GF Floor Roof Slab	Complete	
13	1st Floor Roof Slab	Complete	
14	2nd Floor Roof Slab	Complete	
15	3rd Floor Roof Slab	Complete	
16	4th Floor Roof Slab	Inprogress	

PROGRESS IMAGES



PROGRESS IMAGES



PROGRESS IMAGES



PROGRESS IMAGES



PROGRESS IMAGES



THANK YOU

